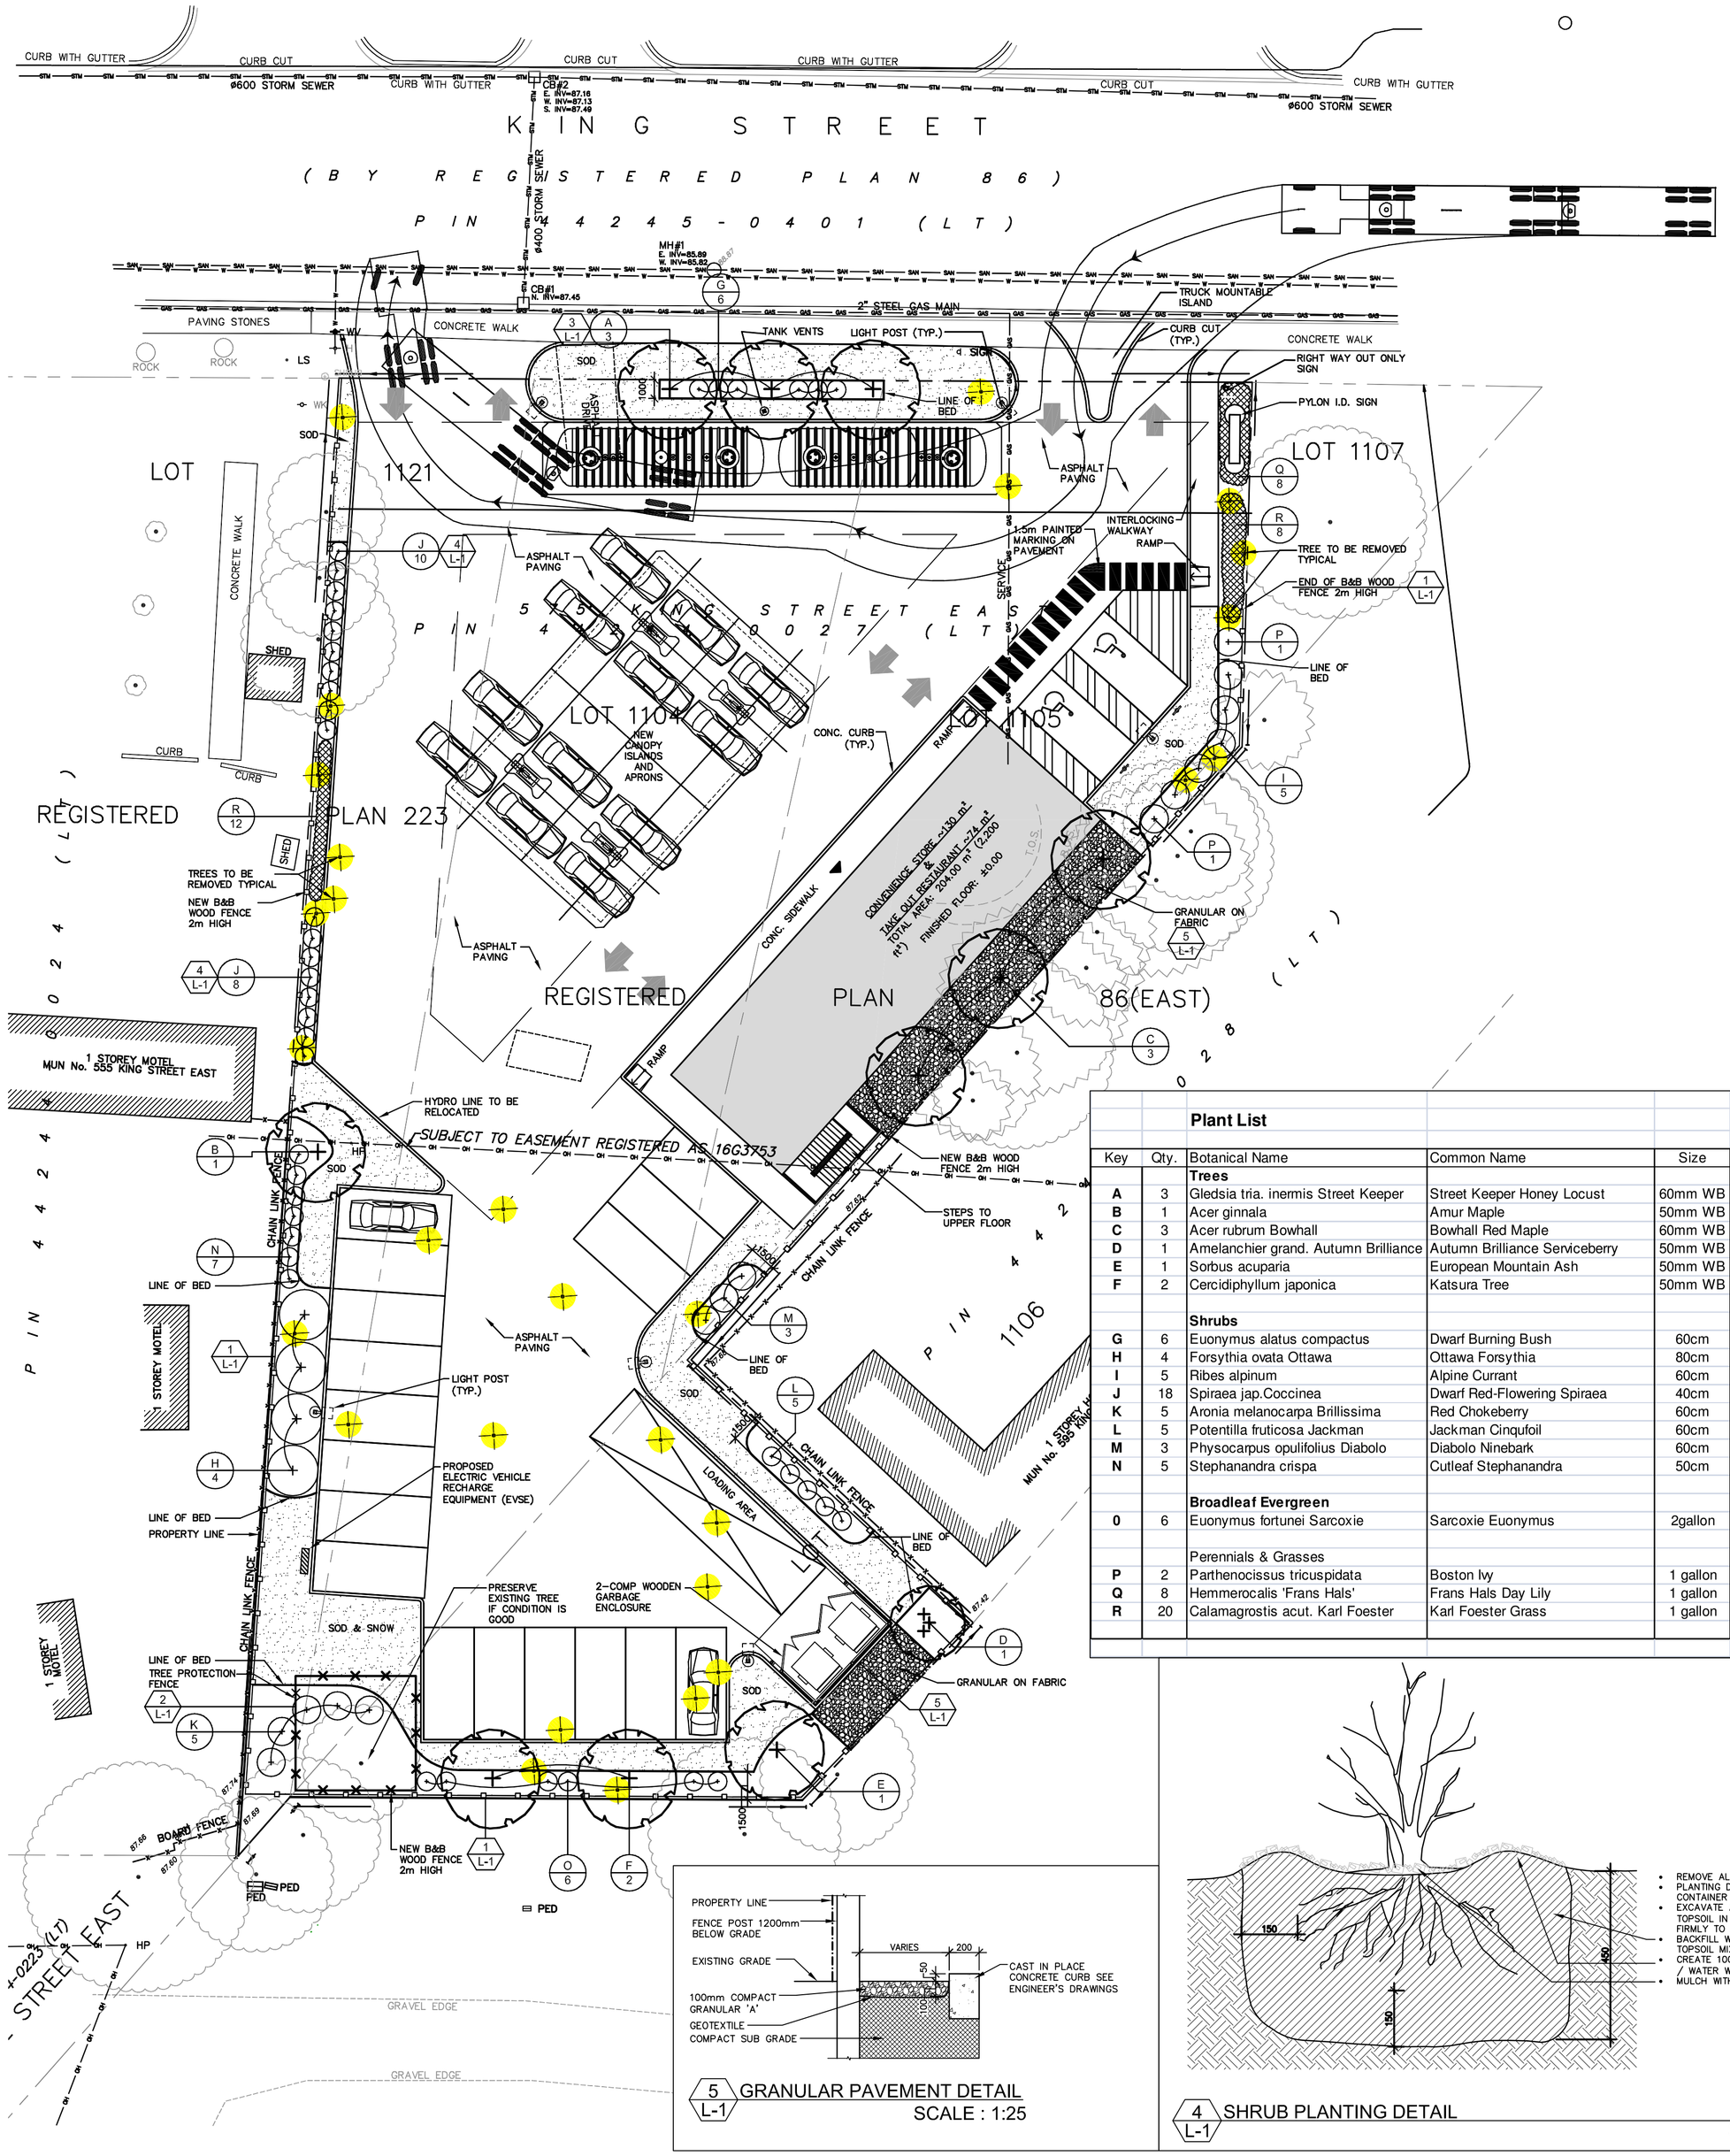
KING STREET
(BY REGISTERED PLAN 86)
PIN 44245-0401 (LT)
CURB WITH GUTTER
CURB CUT
ø600 STORM SEWER
CB#2
E. INV=87.16
W. INV=87.13
S. INV=87.48
CB#1
N. INV=87.45
MH#1
E. INV=85.89
W. INV=85.82
2" STEEL GAS MAIN
PAVING STONES
CONCRETE WALK
TANK VENTS
LIGHT POST (TYP.)
SIGN
TRUCK MOUNTABLE ISLAND
CURB CUT (TYP.)
RIGHT WAY OUT ONLY SIGN
PYLON I.D. SIGN
LINE OF BED
ASPHALT PAVING
INTERLOCKING WALKWAY RAMP
TREE TO BE REMOVED TYPICAL
END OF B&B WOOD FENCE 2m HIGH
LOT 1107
LOT 1121
LOT 1104
LOT 1105
NEW CANOPY ISLANDS AND APRONS
CONC. CURB (TYP.)
RAMP
CONC. SIDEWALK
CONVENIENCE STORE - 130 m2
TAKE OUT RESTAURANT - 74 m2
TOTAL AREA - 204.00 m² (2,200 ft²)
FINISHED FLOOR: ±0.00
GRANULAR ON FABRIC
REGISTERED PLAN 223
REGISTERED PLAN 86(EAST)
PIN 44245-0027 (LT)
PIN 44244-0024 (LT)
PIN 44244-0028 (LT)
